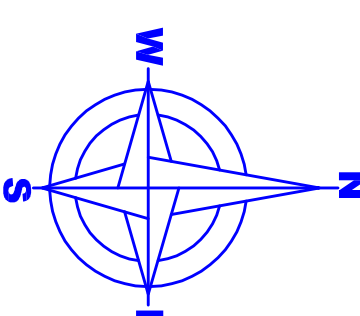
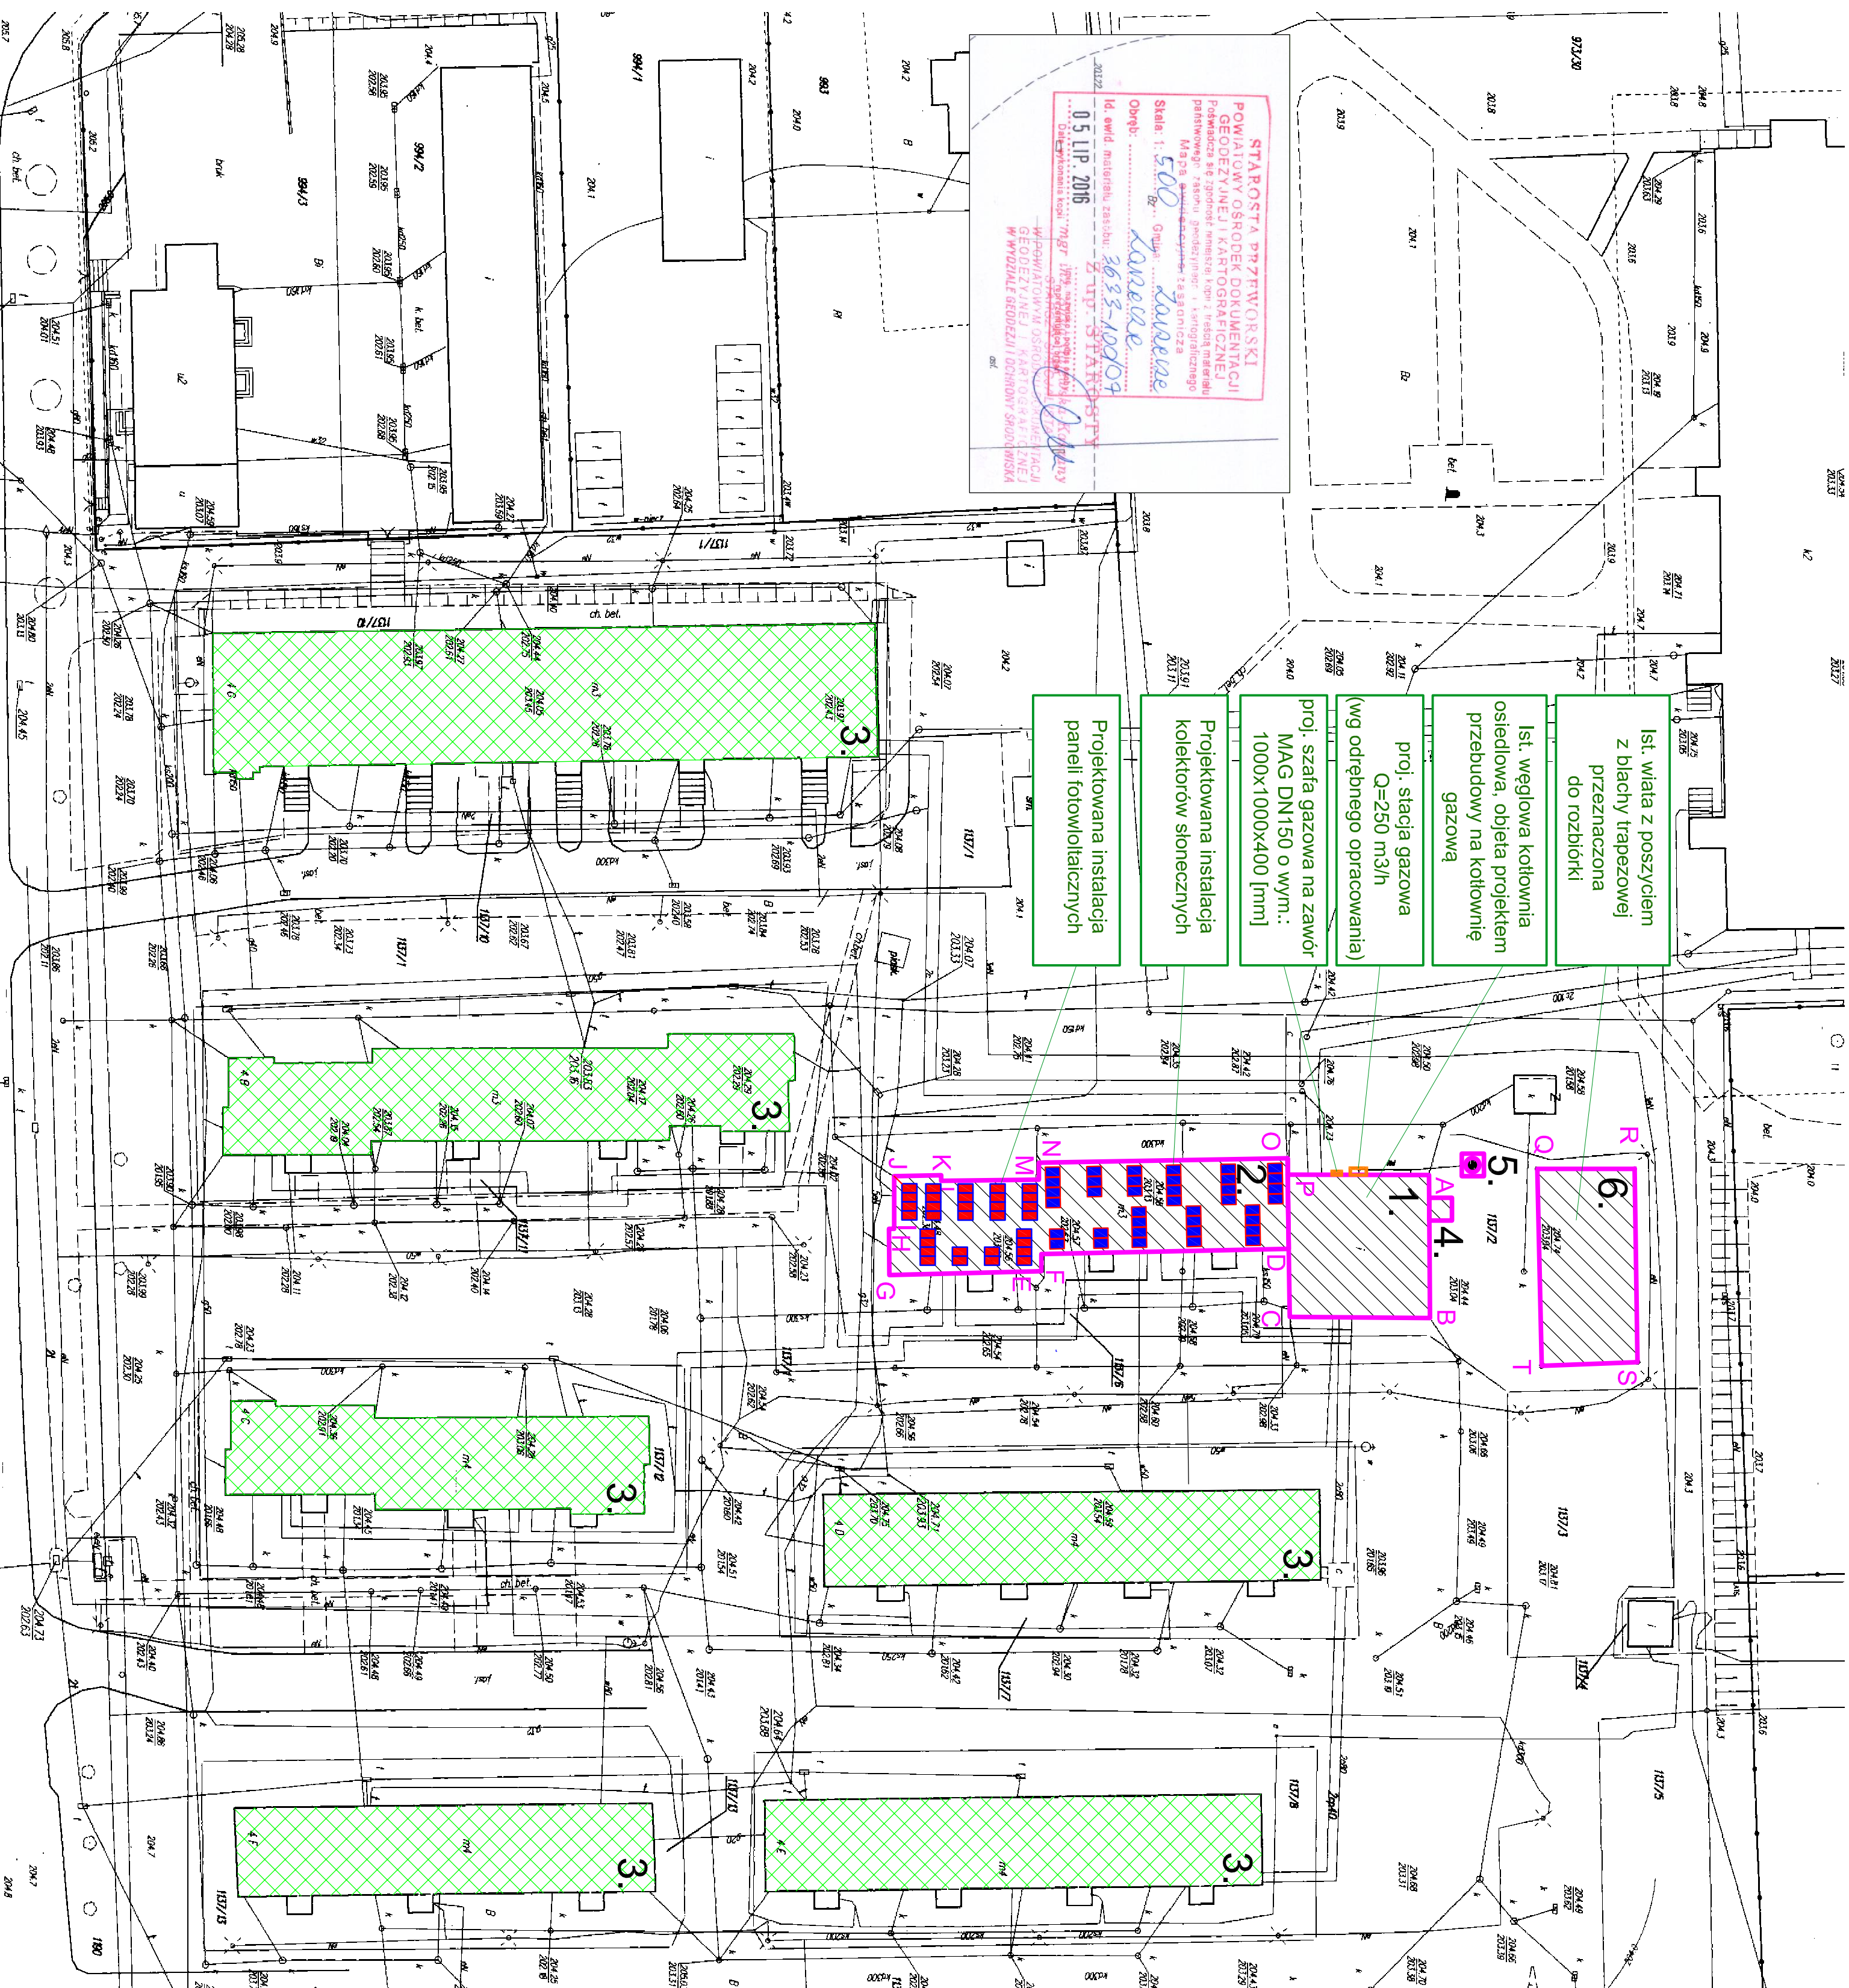


SKALA: 1:500

SKALA: 1:500

[illegible][illegible]